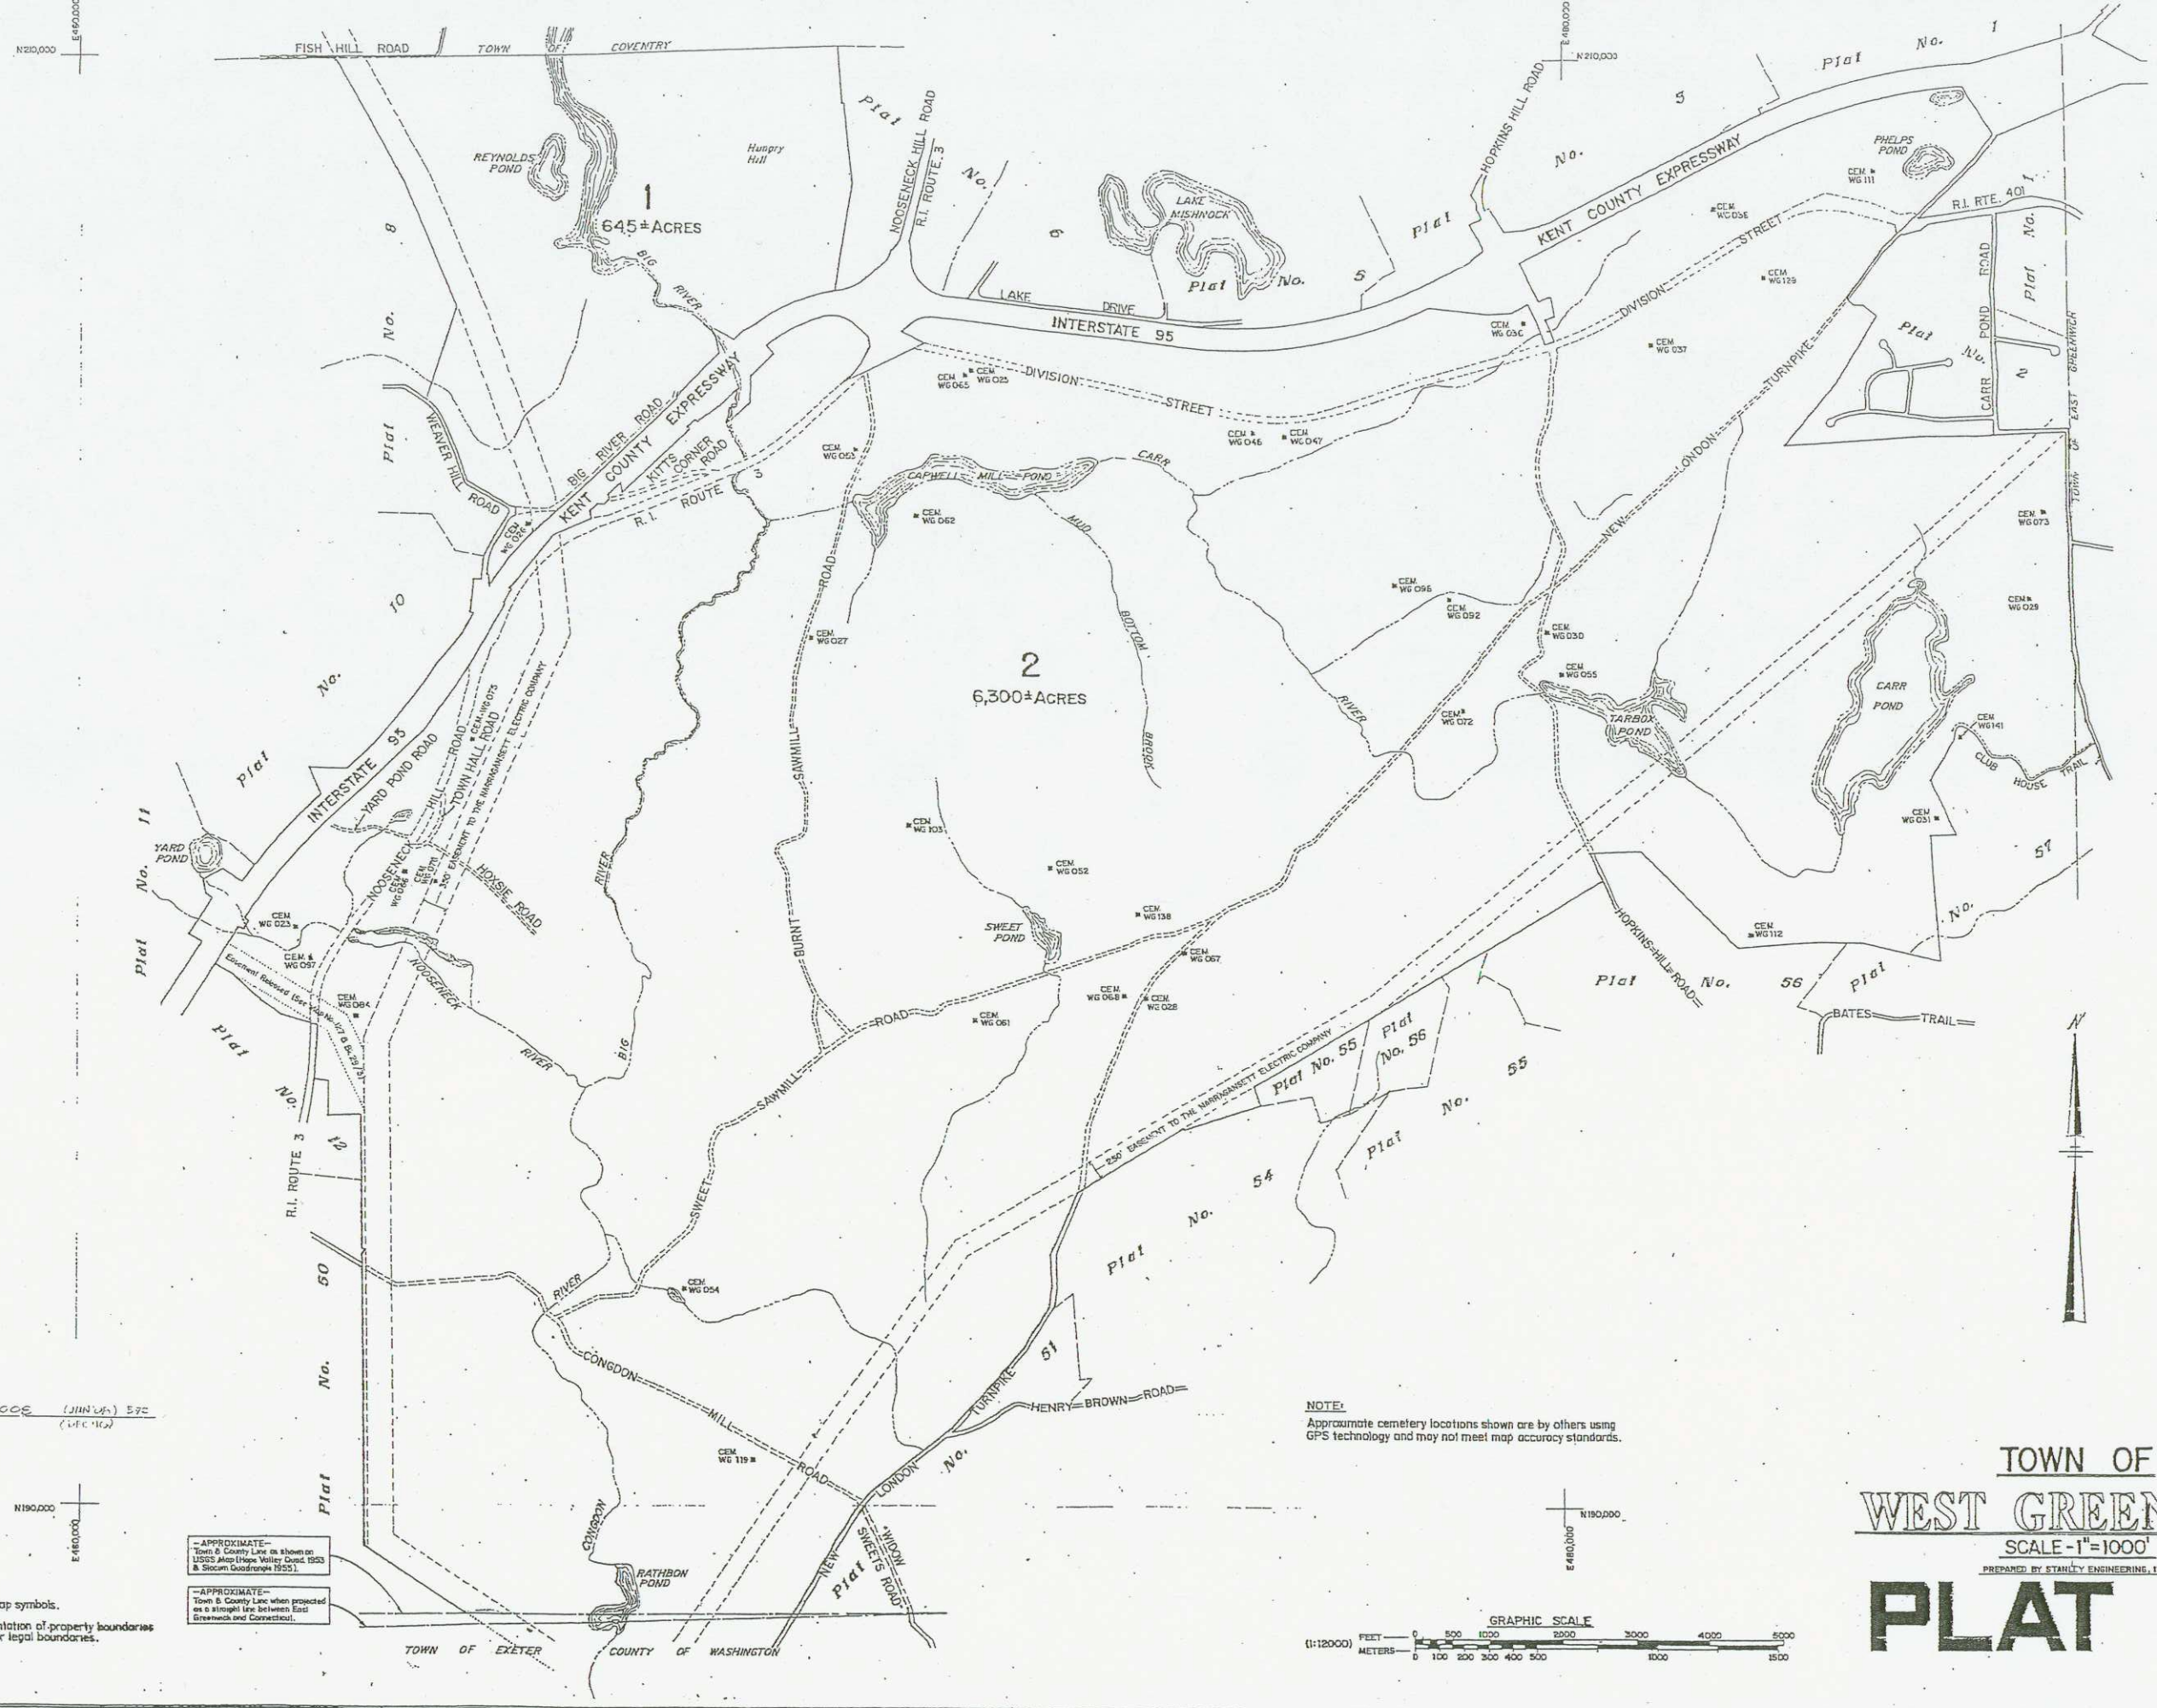

Last revision to master: 2008 (JUN'08) 570 (DEC'10)

NOTE:

See Plat Index for legend to map symbols.

This plat is a graphical representation of property boundaries and does not establish title nor legal boundaries.

—APPROXIMATE—
Town & County Line as shown on USGS Map (Hope Valley Quad. 1953 & Slocum Quadrangle 1955).

—APPROXIMATE—
Town & County Line when projected as a straight line between East Greenwich and Connecticut.

NOTE:

Approximate cemetery locations shown are by others using GPS technology and may not meet map accuracy standards.

GRAPHIC SCALE

(1:12000) FEET 0 500 1000 2000 3000 4000 5000
METERS 0 100 200 300 400 500 1000 1500

TOWN OF WEST GREENWICH

SCALE - 1" = 1000'

PREPARED BY STANLEY ENGINEERING, INC.

PLAT 7